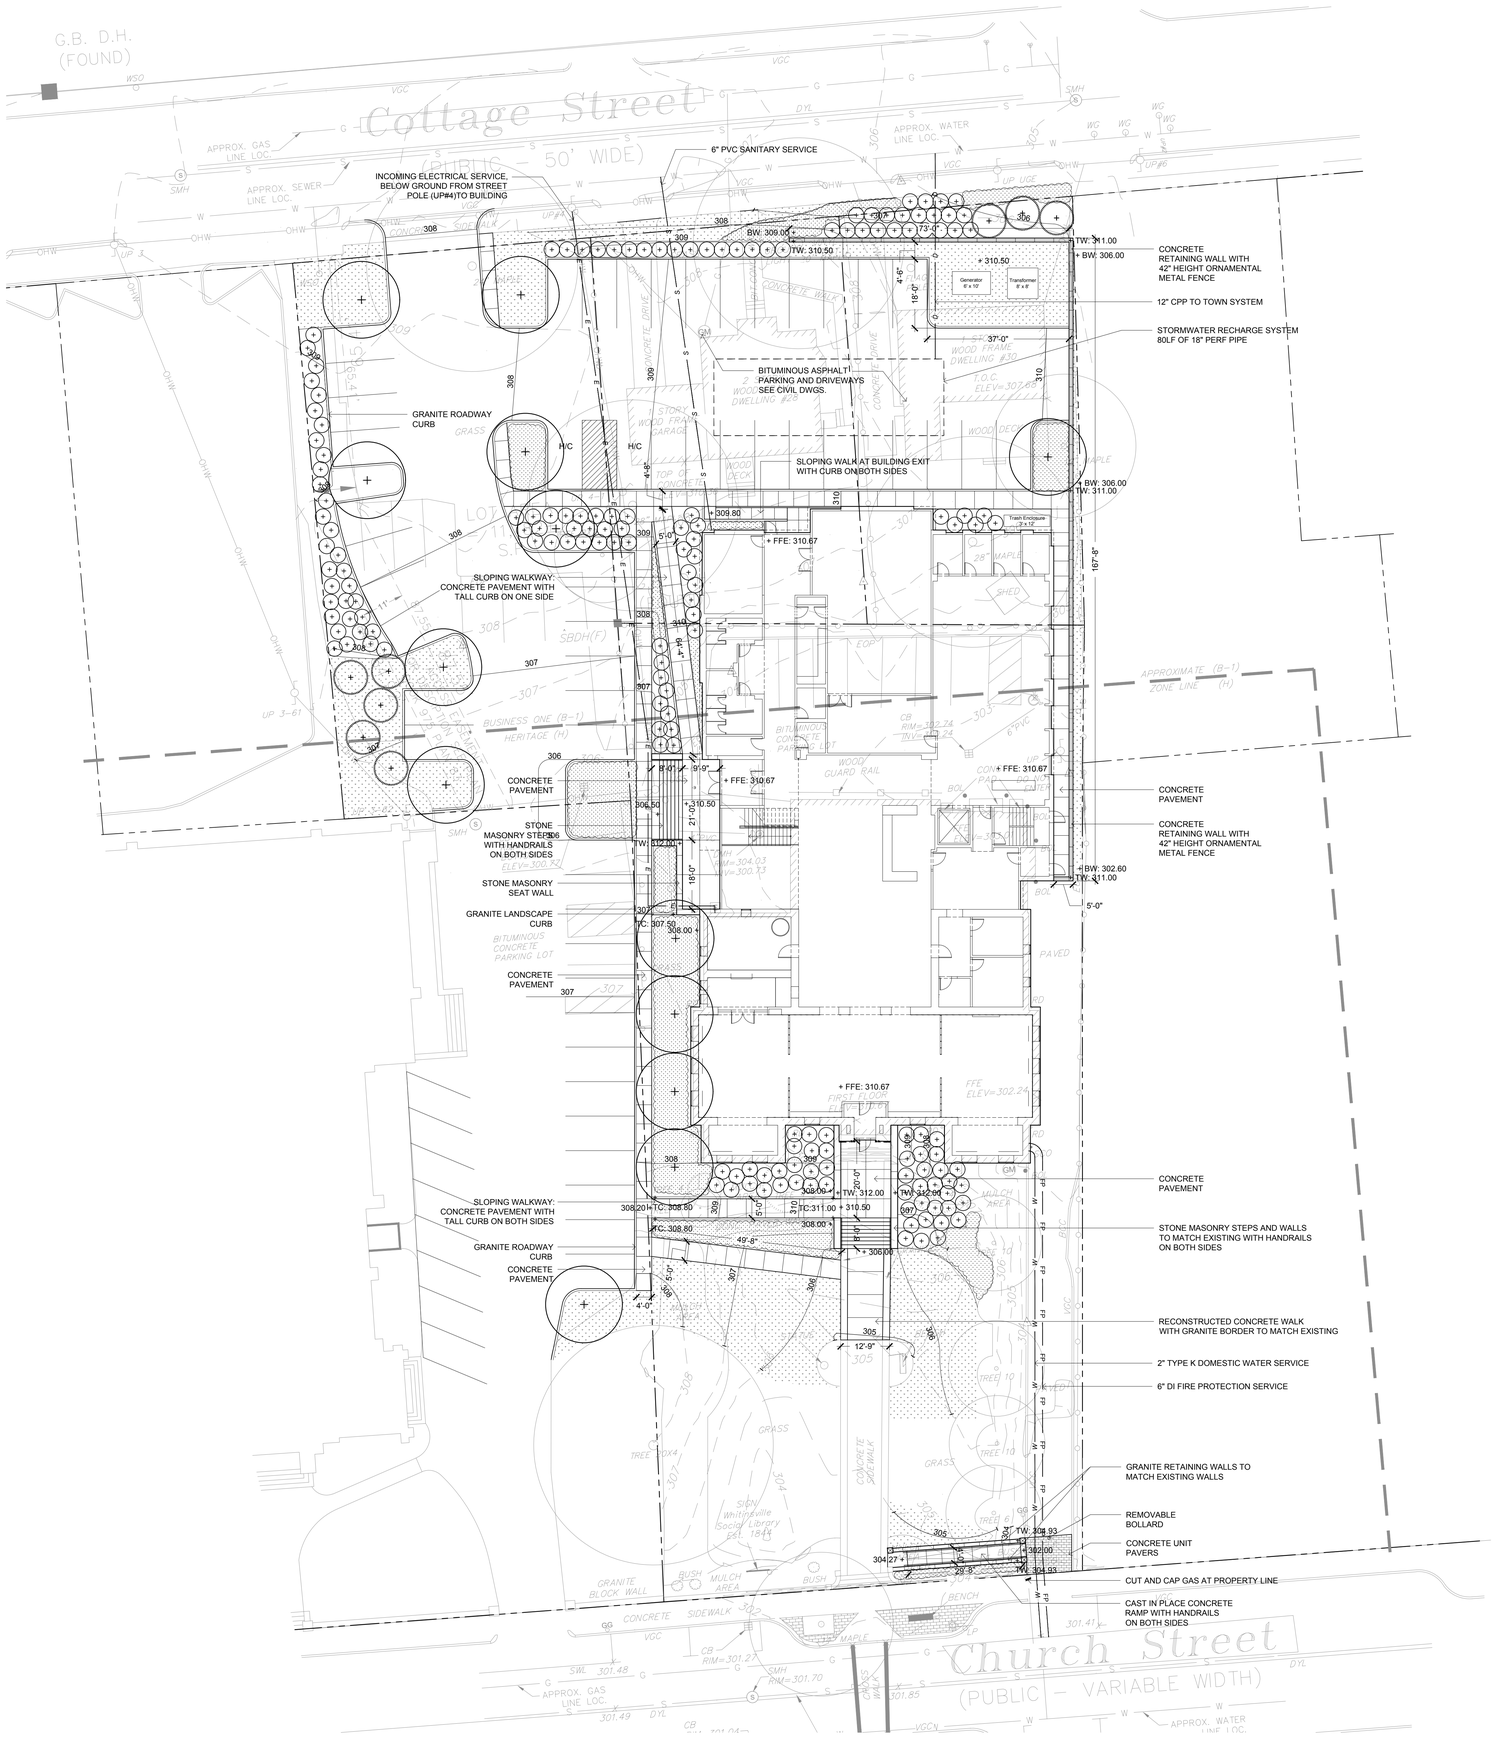

LEGEND

- CONCRETE PAVING
- CONCRETE UNIT PAVING
- CAST IN PLACE CONCRETE RETAINING WALL
- EXISTING 1 FT. CONTOUR
- XXXX — PROPOSED 1 FT. CONTOUR
- + XXXX.XX — PROPOSED SPOT ELEVATION
- GROUNDCOVER
- LAWN
- EXISTING DECIDUOUS TREE
- EXISTING EVERGREEN TREE
- PROPOSED DECIDUOUS TREE 3" CALIPER, B+B
- PROPOSED EVERGREEN TREE 6'-8' HEIGHT, B+B
- PROPOSED SHRUBS 50% DECIDUOUS 50% EVERGREEN

Civil Engineer: Nitsch Engineering, 370 Main Street, Suite 850, Worcester, MA 01608 T: 617.338.0063
Landscape Architect G2 Collaborative, 282 Moody Street, Suite 414 Waltham, MA 02453 T 781.373.5945
Structural: RSE Associates, 63 Pleasant Street, Suite 300, Watertown, MA 02472 T 617.926.9300
MEP/FP: Rist-Frost-Shumway Engineering, 77 Walnut Street, Wellesley Hills, MA 02481 T 781.237.5050
Code Consultant: JS Consulting Engineers, 224 Main Street, Suite 2C, Salem, NH 03079 T: 603.327.8850
Cost Estimator: A.M. Fogarty, 175 Derby Street, Suest #5, Hingham, MA 02043 T: 781.749.7272

WHITINSVILLE SOCIAL LIBRARY

17 Church Street, Whitinsville, MA 01588

Oudens Ellis Architecture, LLC
46 Waltham Street, Unit 4, Boston, MA 02118
T 617.422.0980 F 617.422.0981

Issuance	Date:
MCLCP LVL OF DESIGN	12.23.2025

Date: 12.23.24
Scale: 1/16" = 1'-0"
Drawn By: JP/JG
Project No: 2308

Sheet Title:

LANDSCAPE PLAN

Stamp:

MASSACHUSETTS REGISTERED LANDSCAPE ARCHITECT NO. 1525

Sheet No.:

L1.0